233 Vault Base

ELECTRIC

CHECK REQUIRED SPECIFICATION	
	STANDARD
	WSDOT / STATE CONTRACT NUMBER _____
	SLIPNOT
	GALVANIZED DIAMOND PLATE

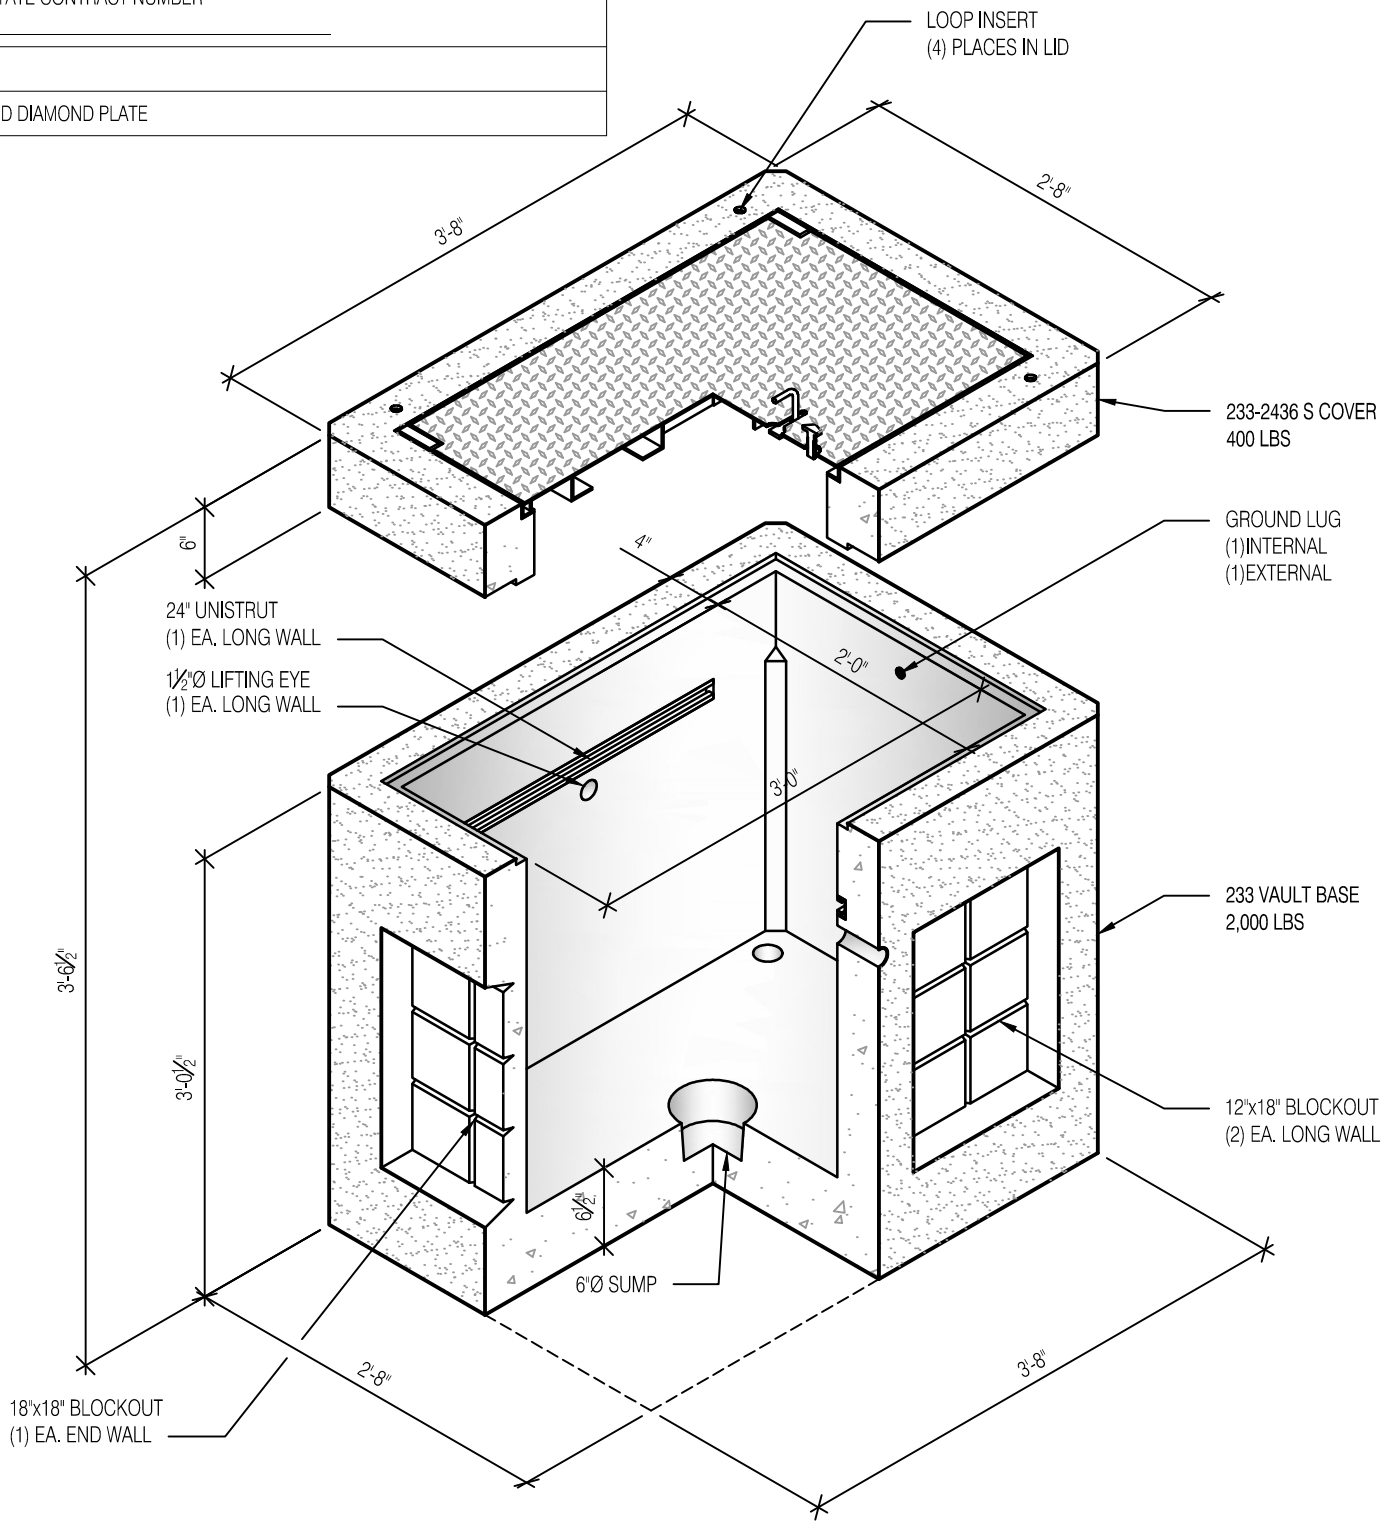

H2 Pre-Cast Inc.
3835 N. Clemons
East Wenatchee, WA

Phone: (509) 884-6644
Fax: (509) 884-4567
Web: www.h2precast.com
© 2007 H2 Pre-Cast Inc.